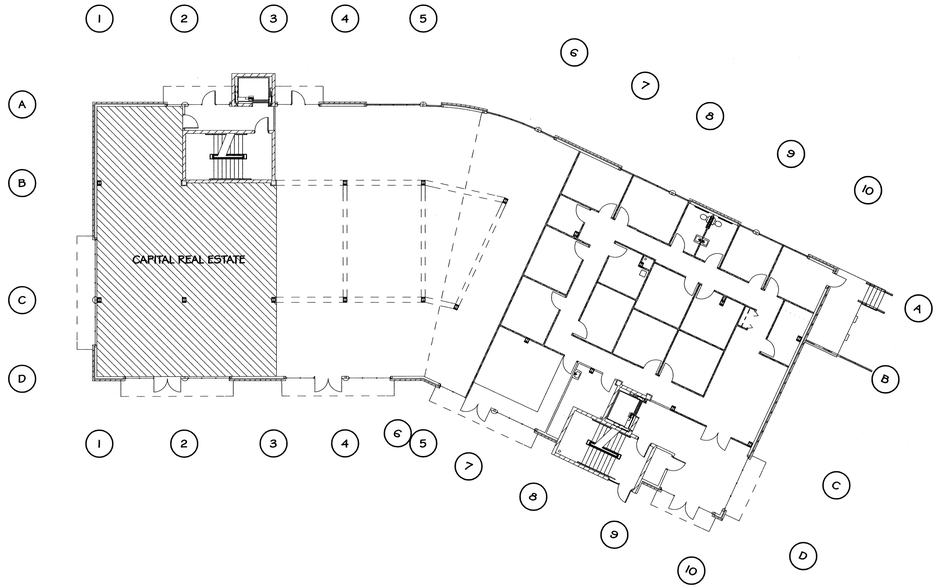

1 FIRST FLOOR REFERENCE PLAN

SCALE: 1/16" = 1'-0"

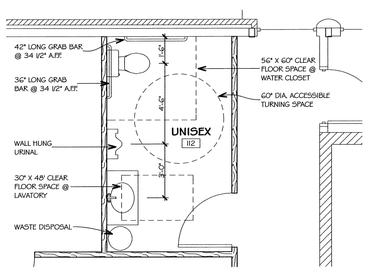

3 EXPANDED FLOOR PLAN

SCALE: 1/4" = 1'-0"

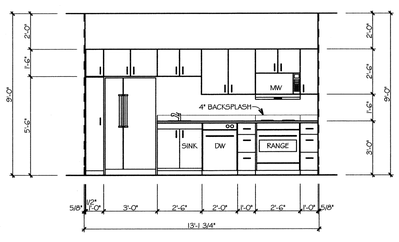

4 INTERIOR ELEVATION

SCALE: 1/4" = 1'-0"

GENERAL NOTES:

1. ***GENERAL:***
   - A. ALL DIMENSIONS SHOWN ARE TO THE STRUCTURAL FRAMING. FINISH COVERINGS ARE TO BE ADDED.
   - B. CONTRACTOR SHALL VERIFY ALL ROUGH OPENINGS REQUIRED FOR WINDOWS, DOORS, PLUMBING FIXTURES, ETC. PRIOR TO WALL CONSTRUCTION.
2. ***FIRE EXTINGUISHERS:***
   - A. FIRE EXTINGUISHERS SHALL BE PROVIDED BY OWNER AND LOCATED WHERE SHOWN ON THE PLANS OR IN ACCORDANCE WITH THE 2002 WISCONSIN ENROLLED COMMERCIAL BUILDING CODE (WCBC), INTERNATIONAL FIRE CODE, (ICC/ANSI A117.1-1998 "AMERICAN NATIONAL STANDARDS INSTITUTE, AND THE "AMERICANS WITH DISABILITIES ACT (ADA).
   - B. FIRE EXTINGUISHER RATING TO BE 4A-60BC.
3. ***BLOCKING:***
   - 1. PROVIDE WOOD BLOCKING FOR TENANT SUPPLIED EQUIPMENT AND ACCESSORIES.
   - 2. PROVIDE BLOCKING FOR SHELVING AND CASEWORK PER INTERIOR DESIGNER'S PLANS AND SPECIFICATIONS.

07-032 Arch Notes-2

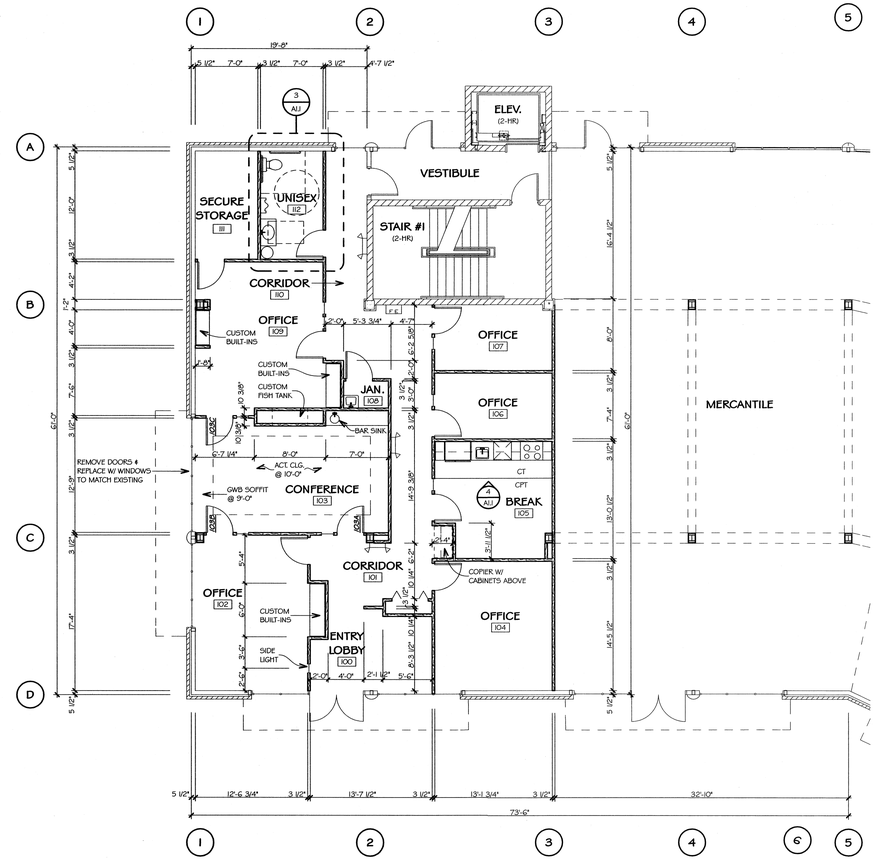

PLAN NOTE:

1. TENANT PARTITIONS: 2X4 W/ MIN. 5/8" GWB EACH SIDE, UNLESS NOTED OTHERWISE.
2. FINAL RECEPTION DESK DESIGN BY TENANT
3. FIRE EXTINGUISHER: WALL MOUNTED BRACKET @ 42" A.F.F.
4. DATA CONDUIT: CFCI; DATA DISTRIBUTION BY TENANT

2 FLOOR PLAN

SCALE: 1/8" = 1'-0"

REVISION:	BY

CAD REFERENCE FILES:

07-032 Floor Plan.pln

ADCI Architectural Design Consultants Inc.
230 Horizon Drive □ Suite 102
Verona, WI 53593
Phone: (608) 848-2324 Fax: (608) 848-5122

This document contains confidential or proprietary information of Architectural Design Consultants, Inc. Neither this document nor the information herein is to be reproduced, distributed, used or disclosed either in whole or in part except as specifically authorized by Architectural Design Consultants, Inc.

CAPITOL REAL ESTATE TENANT SPACE

MADISON WISCONSIN

FLOOR PLANS

DRAWN BY:	ADCI STAFF
CHECKED BY:	F. SCHMIDT
DATE:	APR. 12, 2007
SCALE:	AS NOTED
JOB NUMBER:	07-032

SHEET NUMBER

A1.1

P:\2007 Projects\07-032 CRE Tenant Build-out\CADD Directory\Building Plans\07-032 Floor Plan.pln 4/17/2007