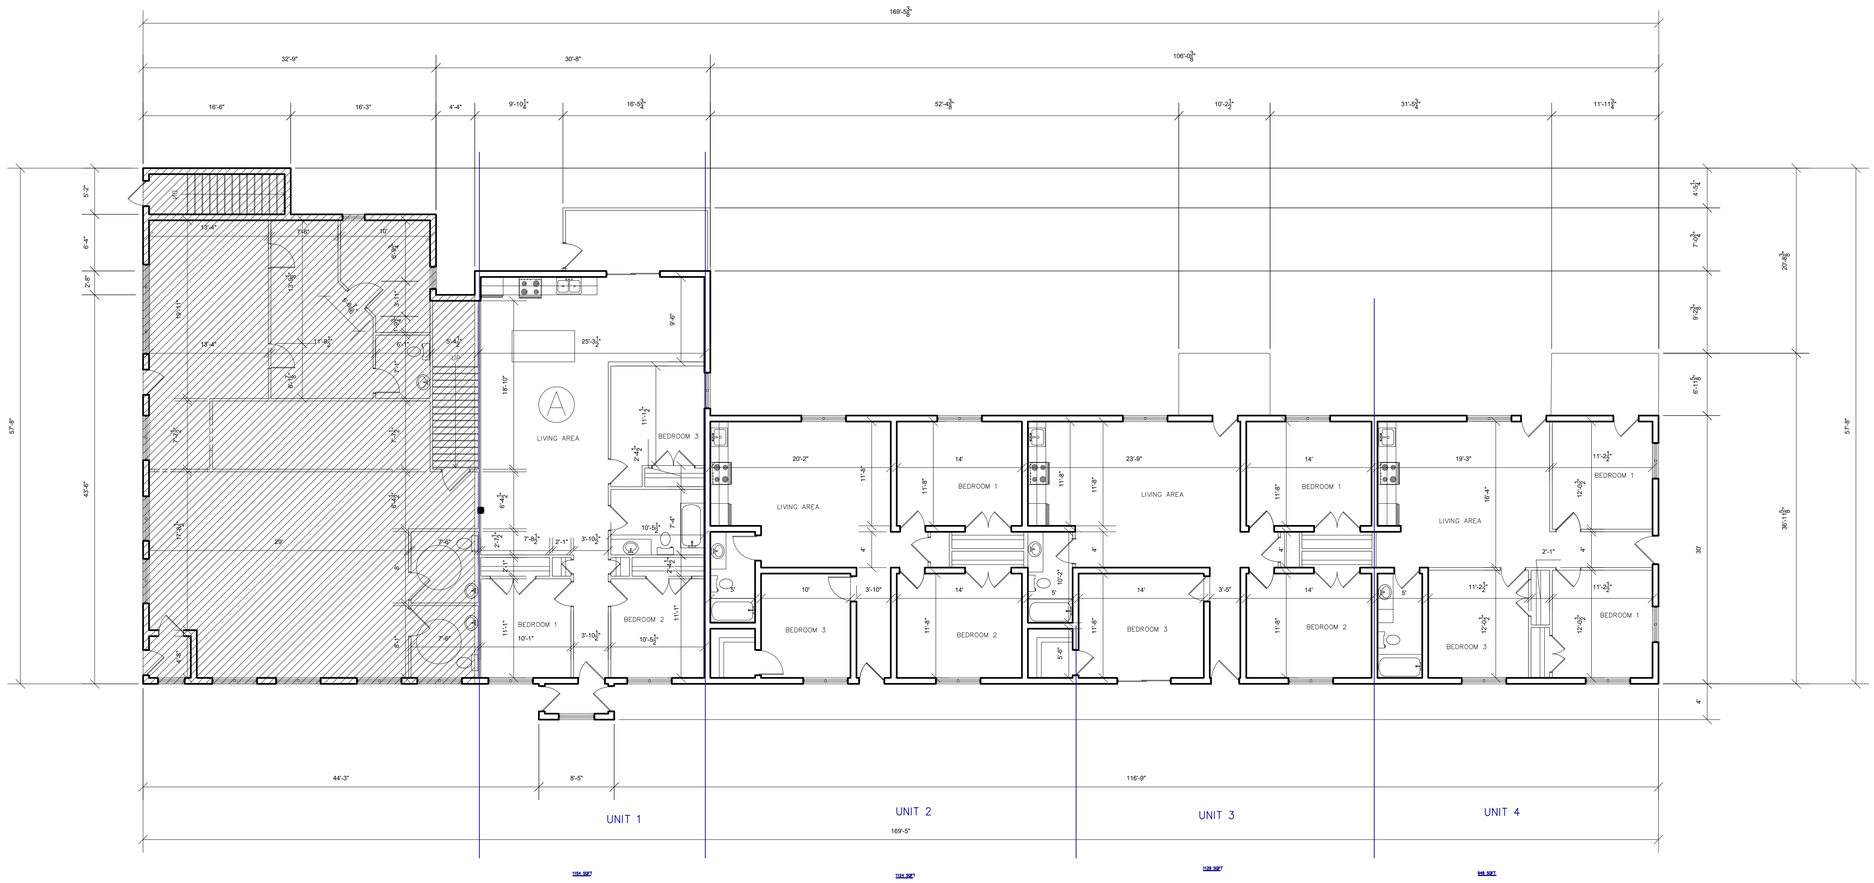

FLOOR PLAN

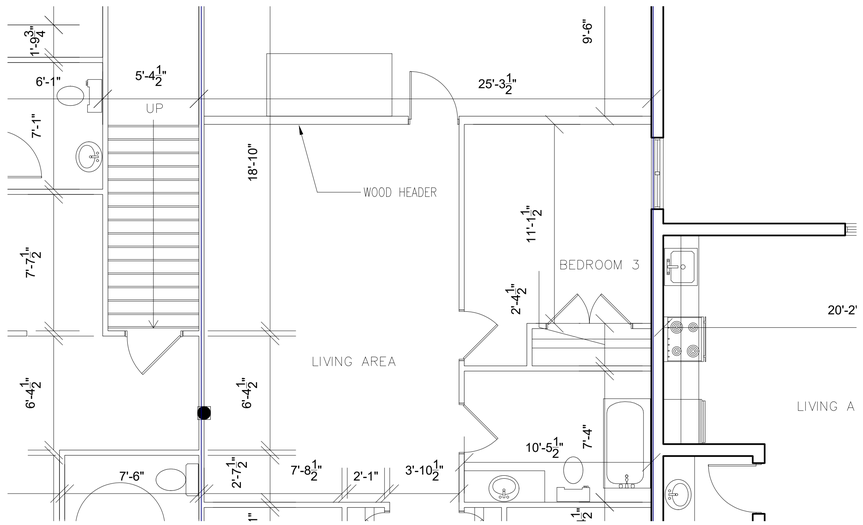

OPTION FOR A

DrJ ENGINEERING LLC
6300 Enterprise Lane
Madison, WI 53710

Scaling

If box measurements are actual then drawings are printed at the intended size. Drawings are not to be scaled, however the scale is provided for reference only. See Architectural Drawings for exact dimensions, opening sizes, and opening locations

General Notes

Rev	Date	Description of Issue

Client
CORBIN JUDD - Town Edge Building Remodel

Date
JULY 27, 2018

Project No.
18-DrJ-0062

Drawn By
NM

Client Project No.

Checked By
KM

Sheet Title
PROPOSED FLOOR PLAN

Sheet Number
S1