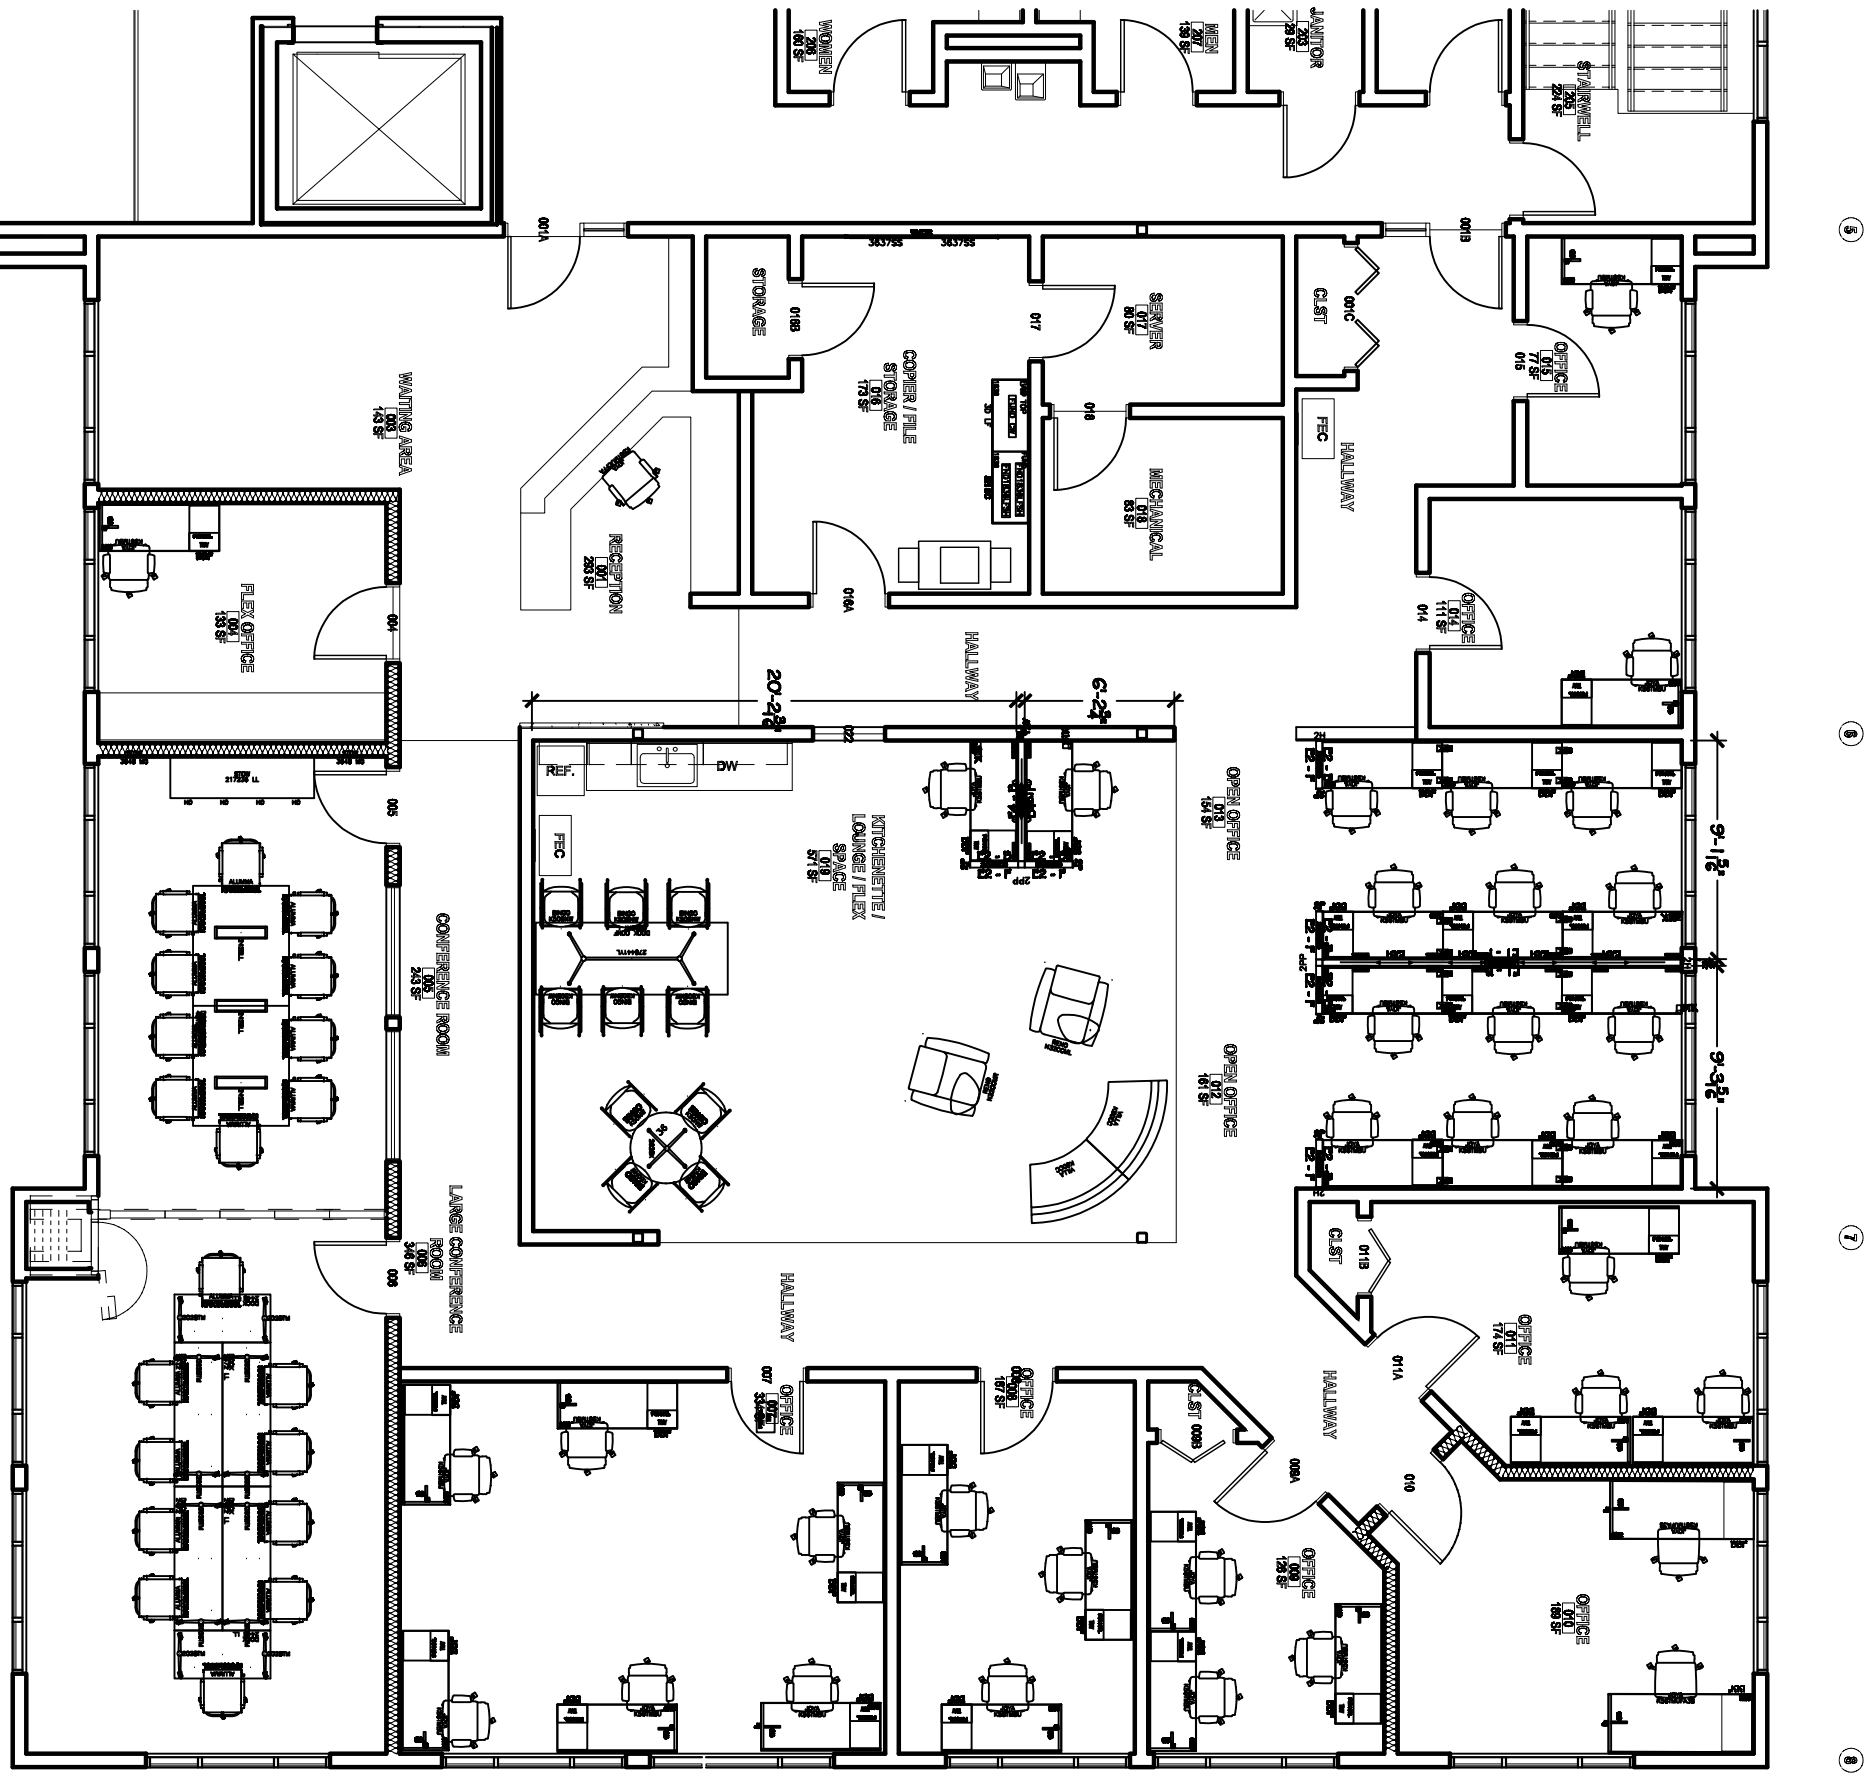

Lerdahl
business interiors, inc
PO Box 620586 | 7182 US Hwy 14 | Middleton, WI 53562
P: 608.831.1010 | F: 608.831.1830 | www.lerdahl.com

CENTURY 21
SUN PRAIRIE LOCATION

DESIGN: KRF SALES: KT	SCALE: 1/8"=1'-0"
ORIGIN DATE: 05.16.17	PROPOSAL: XXX000
REVISION DATE: 09.11.17	CUSTOMER INITIALS:
REVISION NUMBER: #6	APPROVAL DATE:

*THESE PLANS ARE THE PROPERTY OF LERDAHL BUSINESS INTERIORS, INC. AND ARE NOT TO BE USED, REPRODUCED OR DISTRIBUTED WITHOUT OUR WRITTEN APPROVAL
*WRITTEN DIMENSIONS HAVE PRECEDENCE OVER SCALE IN ALL CASES

SHEET: 1 OF 1